NOTES TO THIS SHEET:

1. DIMENSIONS ARE TAKEN TO FACE OF BLOCK, FACE OF STUD, AND CENTERLINE OR FACE OF COLUMN.
2. RESERVED.

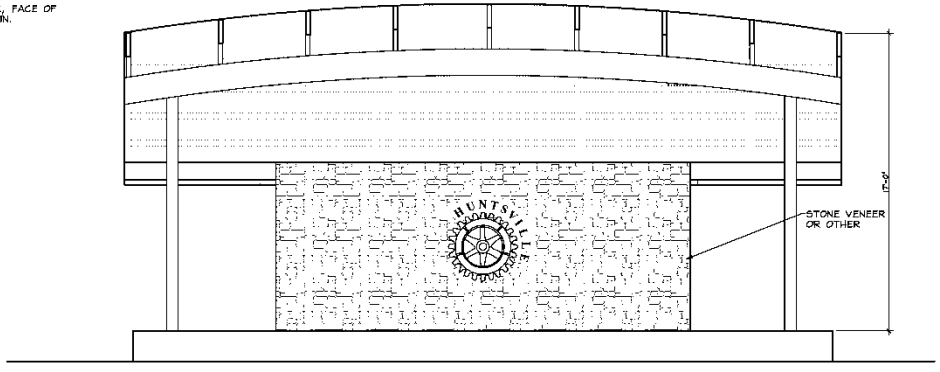

1 / A-1 ELEVATION: FRONT (SOUTH)

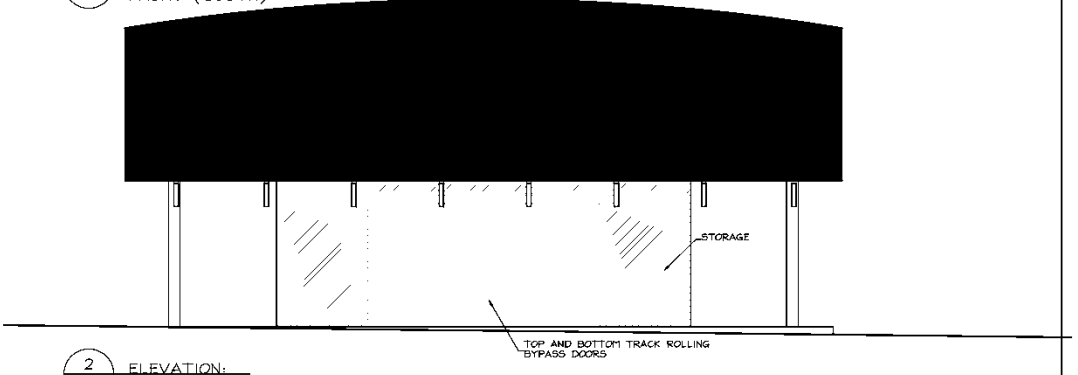

2 / A-1 ELEVATION: BACK (NORTH)

Duncan Ross Architect

36 KING WILLIAM STREET
HUNTSVILLE, ONTARIO
P1H 1G5

PH. (705) 789-3038
FAX (705) 789-6439

E-MAIL: info@duncanrossa.ca

ONTARIO ASSOCIATION OF ARCHITECTS
D. DUNCAN D. A. ROSS
LICENCE 3802
9/25/2015

THIS DRAWING IS THE PROPERTY OF THE ARCHITECT AND MAY NOT BE REPRODUCED WITHOUT PERMISSION OF THE ARCHITECT.

DO NOT SCALE THIS DRAWING.

SITE VERIFY ALL DIMENSIONS PRIOR TO CONSTRUCTION.

REVISIONS:

NO.	DATE	DESCRIPTION
01.	9/25/15	ROOF SHAPE
02.	9/25/15	CLIENT REVIEW
01.	9/16/15	CLIENT REVIEW

ISSUED:

NORTH

PROJECT: RIVER MILL PARK BANDSHELL

PROJECT NUMBER: 15-45

DESCRIPTION: CONCEPT B ELEVATIONS

DRAWN: L.M.S.

CHECKED: D.R.

SCALE: 3/16" = 1'-0"

SHEET NUMBER: A-2